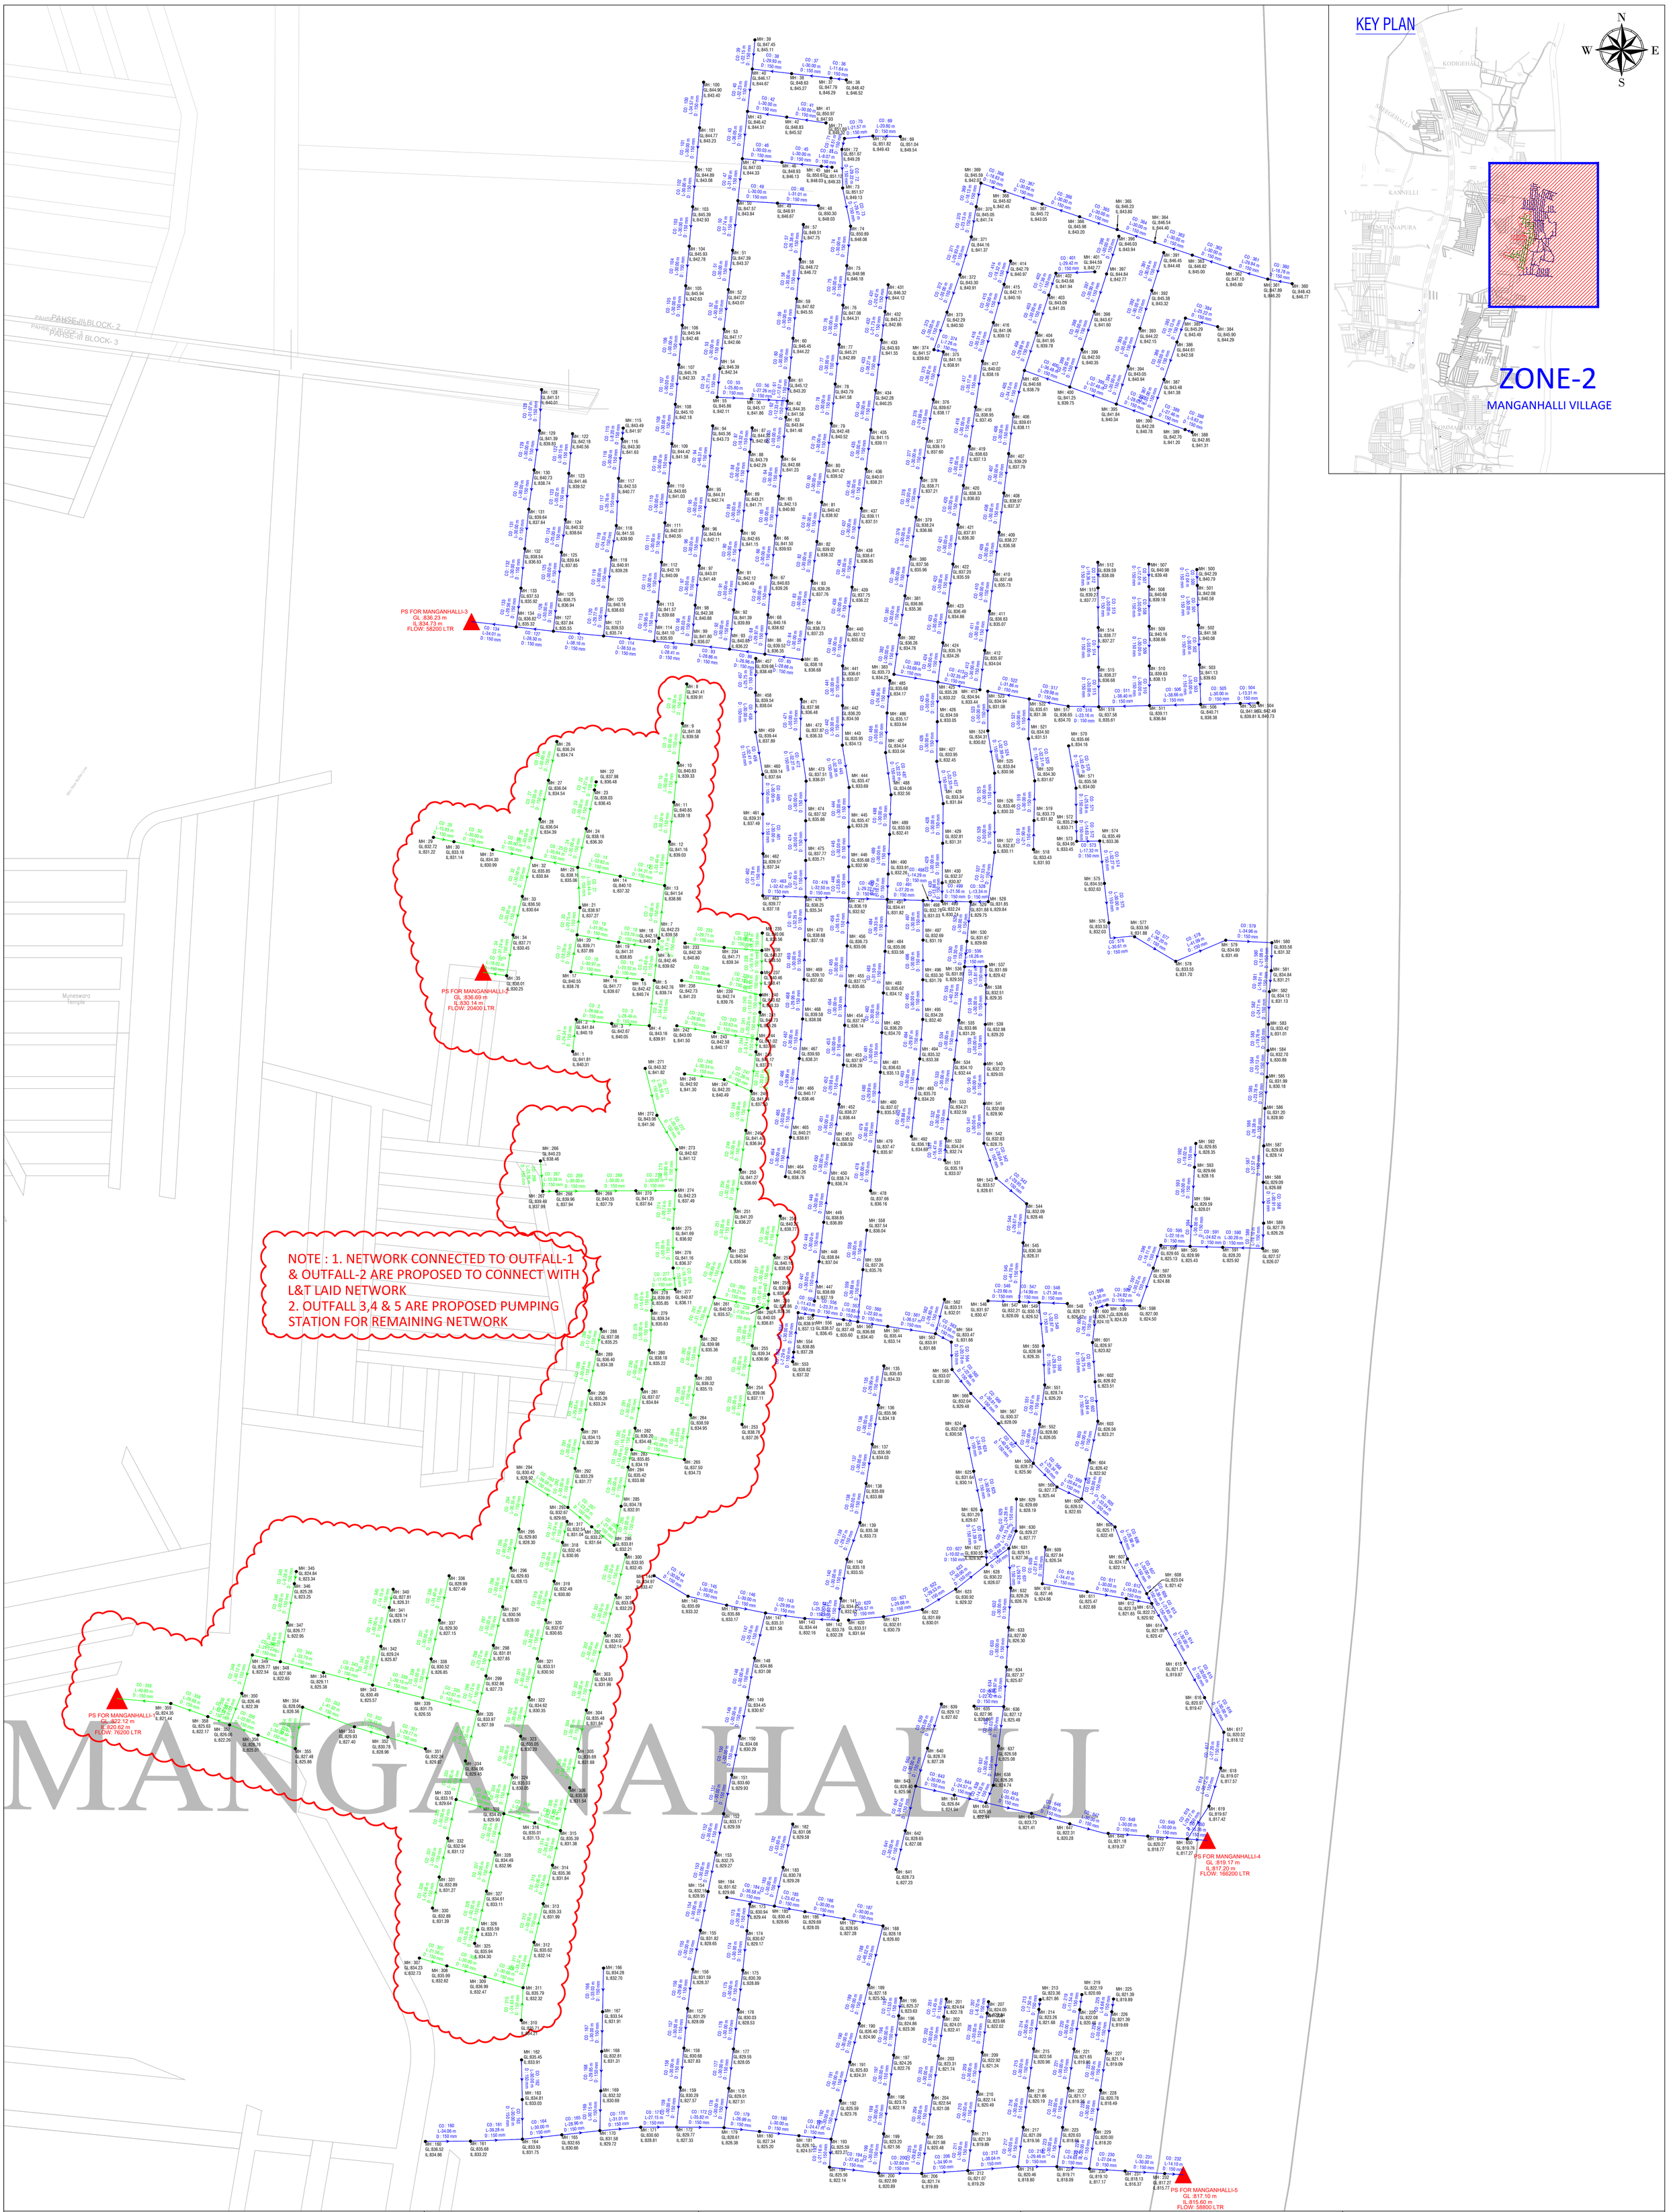

LEGENDS

PROPOSED NEW NETWORK

PROPOSED NEW NETWORK

FOR TENDER PURPOSE ONLY

NAME OF DRAWING

SEWERAGE NETWORK FOR ZONE-2 MANGANHALLI VILLAGE

PROJECT NAME

PROVIDING BASIC INFRASTRUCTURE BY FACILITATING VILLAGES BY PROVIDING SEWERAGE SYSTEM

NAME OF THE CLIENT

BANGALORE DEVELOPMENT AUTHORITY

T. CHOWDAIAH ROAD, KUMARA PARK WEST, BANGALORE-560 020

CONSULTANT :-

Tandon Urban Solutions Pvt. Ltd.

701, HARBHAJAN, CST RD, VIDYANAGARI MARG, KALINA , SANTACRUZ (E), MUMBAI - 400 098.

DATE	20.01.2024		
DRG NO	SCALE	SHEET	REV.NO.
SPML-NPKL-UGD-P1-Z2-01	NTS	1OF1	0